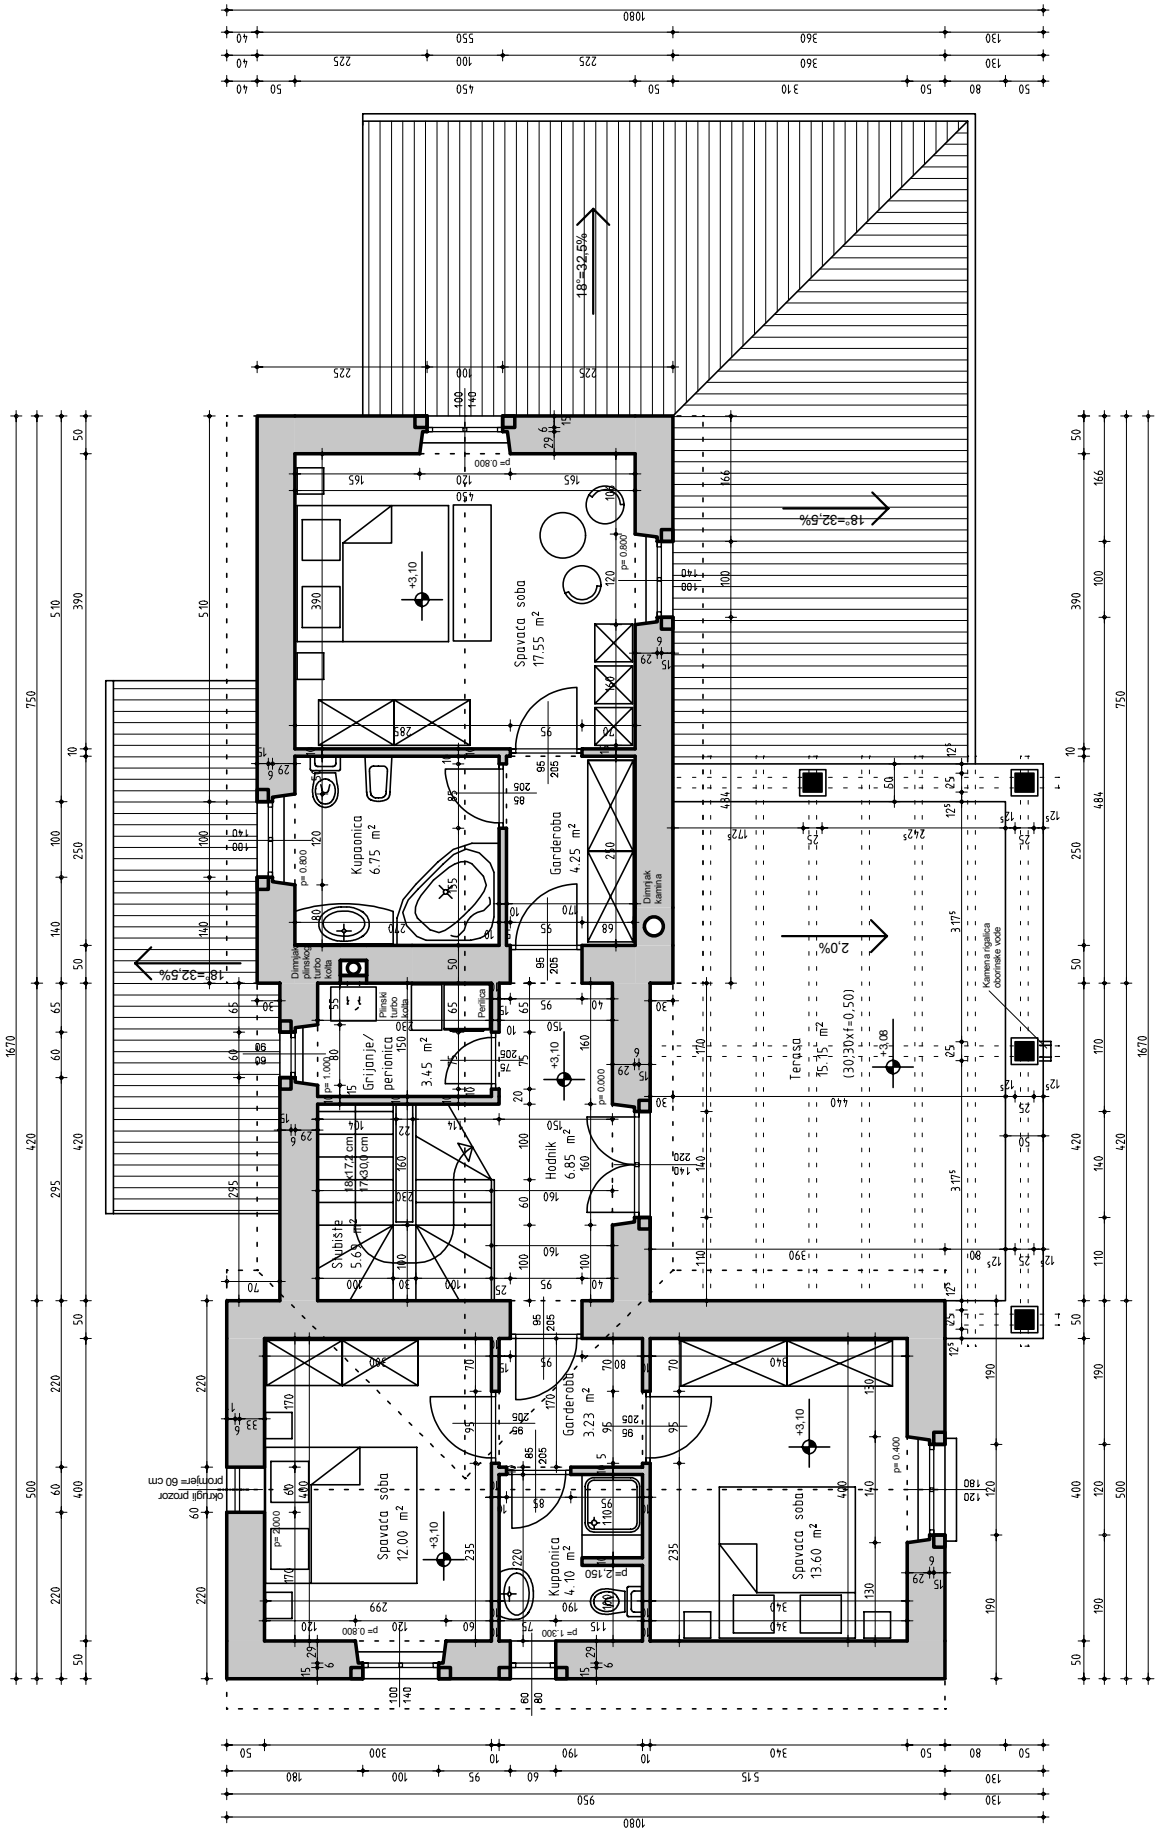

First floor

Scale 1:100